RESTRICTED

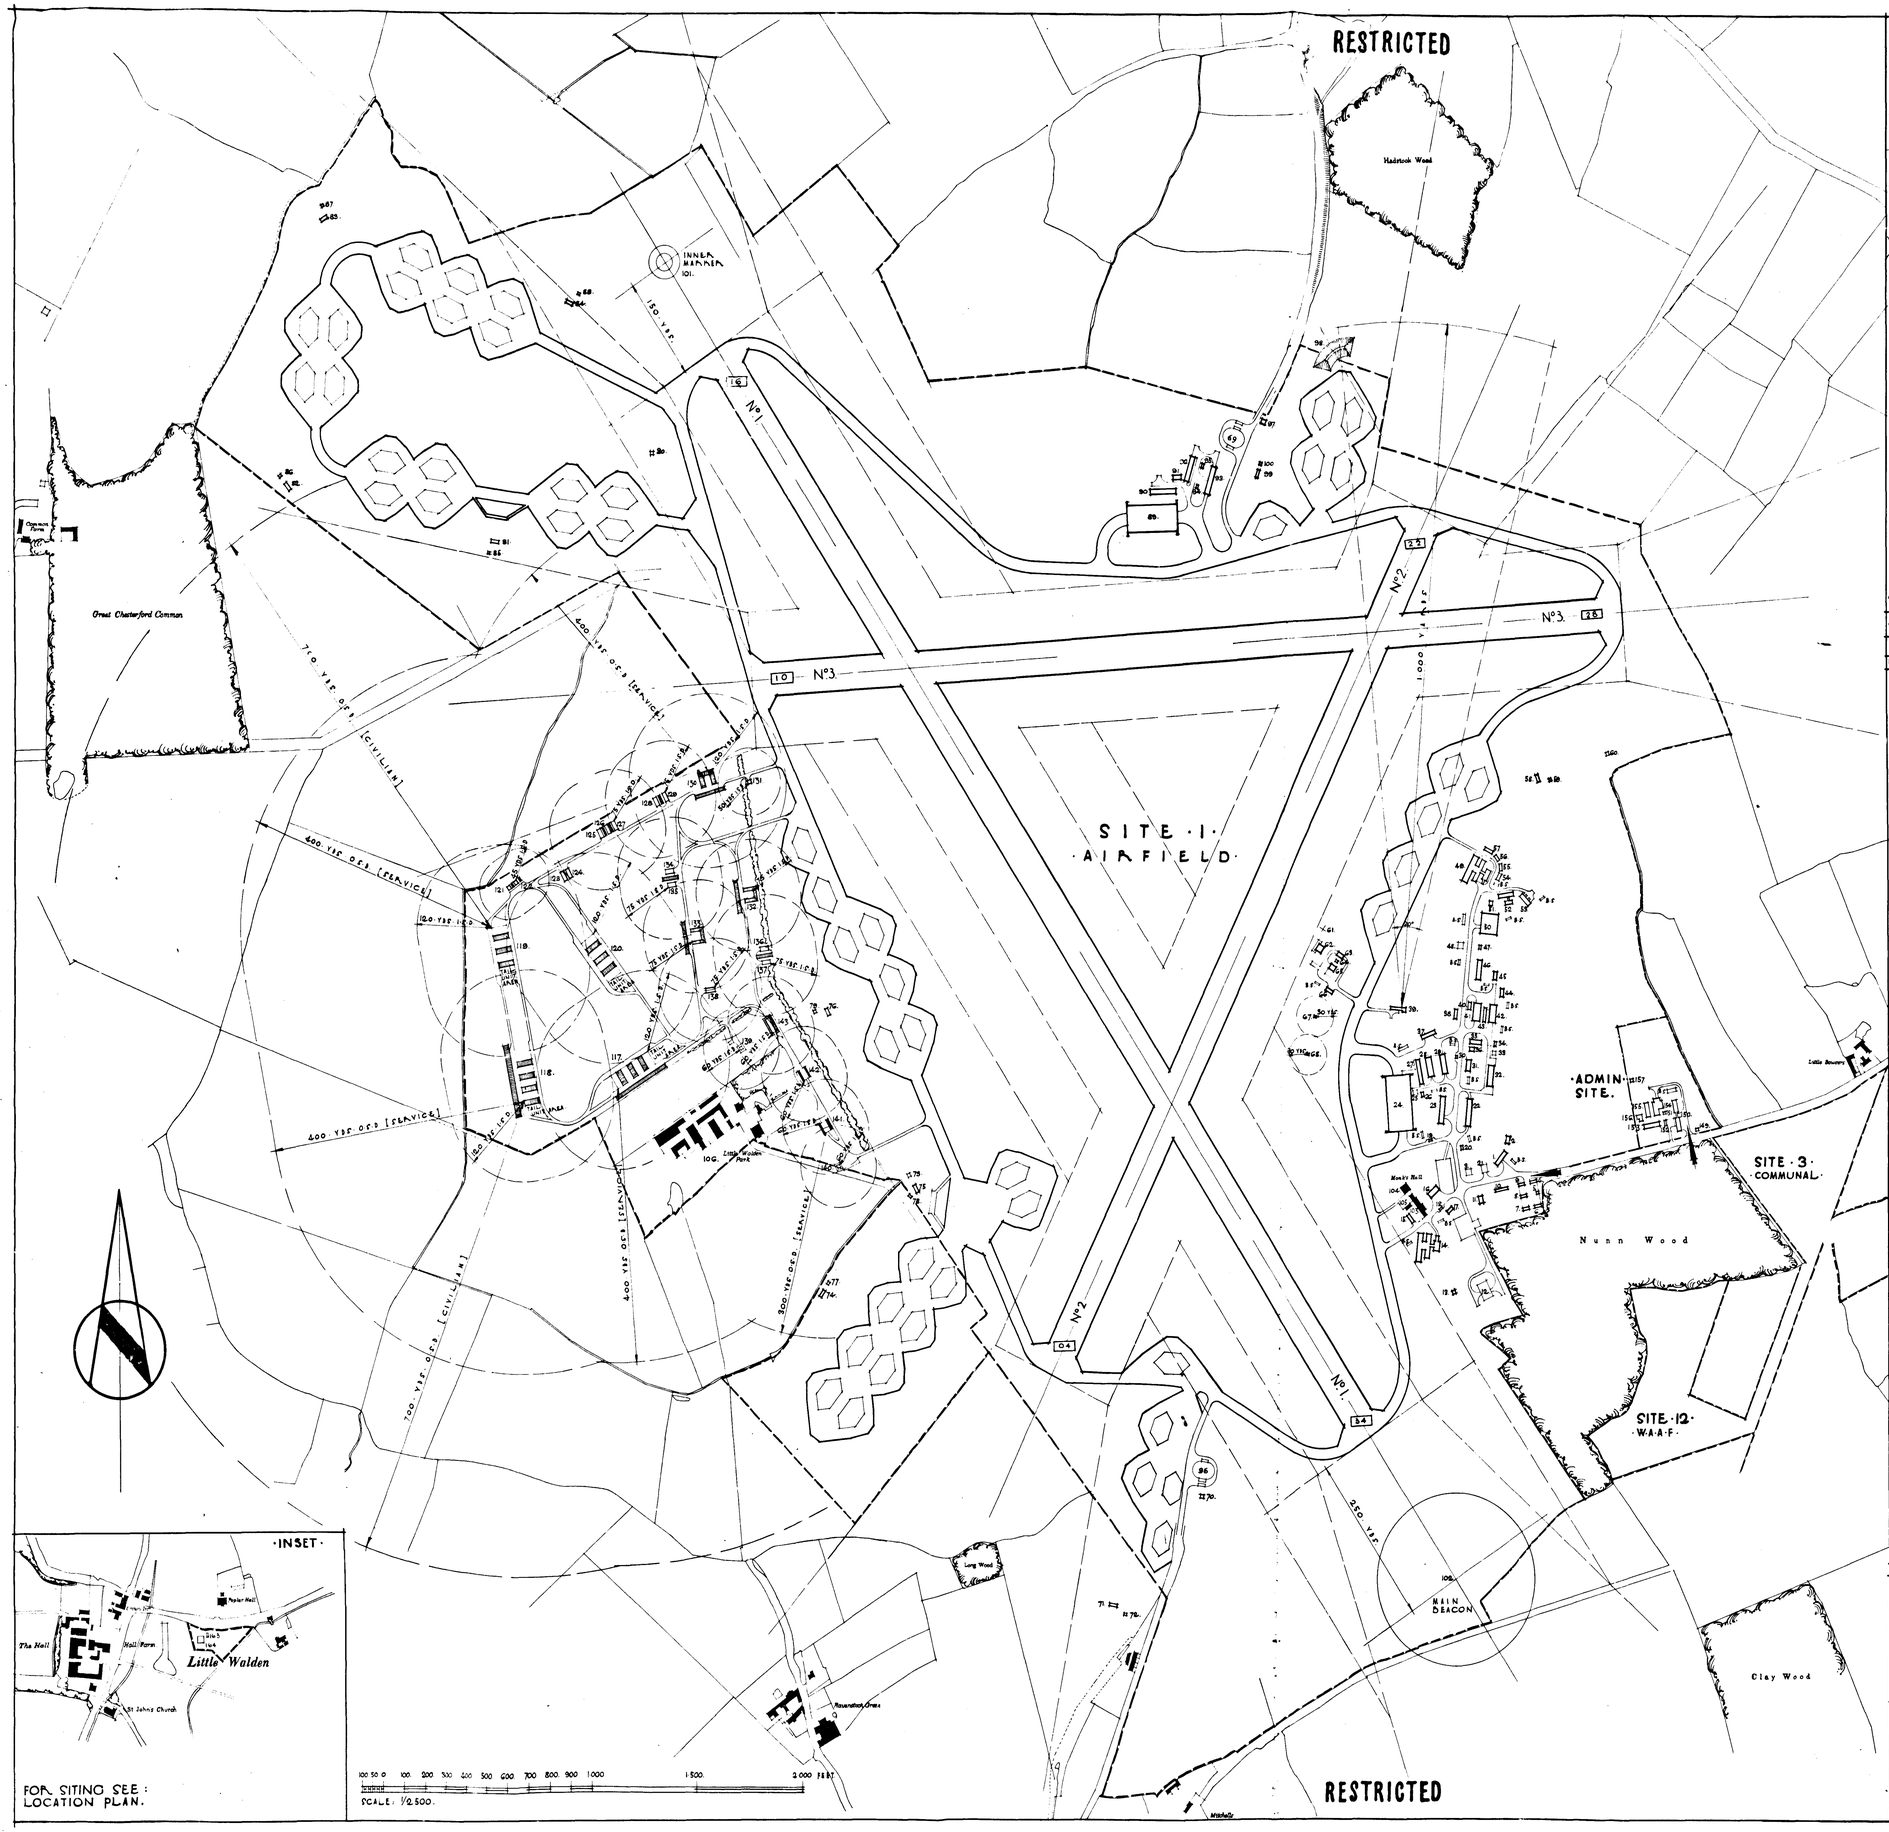

RESTRICTED

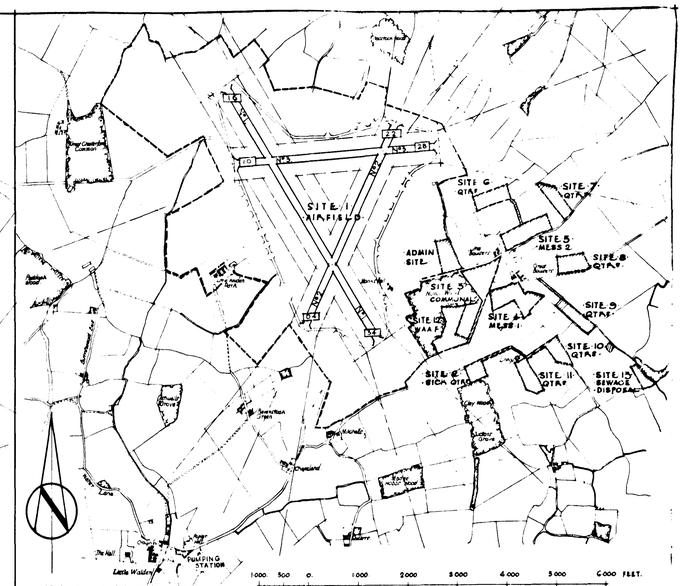

· LITTLE WALDEN · (HADSTOCK)

· LOCATION PLAN ·

· SCALE : 6" TO ONE MILE ·

BASED ON O.S. ESSEX [2 SE 10 SE] EDN. 1924.

· SCHEDULE OF BUILDINGS ·

BLDG Nº	· BUILDING ·	CONST'N	TYPE	DRG Nº
	SITE · 1 · AIRFIELD			
1.	GUARD HOUSE & FIRE PARTY.	N	A	12404/41
2.	FIRE PARTY HUT. [AT QUIET ROOM]	M	-	2965/42
3.	STATIC WATER TANK.	-	-	-
4-9.	WORKS SERVICES' HUT & YARD.	N	A	4816/42
10.	" " " SLEEPING HUT. [LAING]	T.	-	-
11.	GUN · STATION.	P.B.	-	1924/41
12.	FUEL COMPOUND.	WIRE	72'x56'	9108/41
13.	GAS CHAMBER.	T·B	-	12411/41
14.	CREW ROOM, LOCKER & DRYING ROOM.	N.	-	15257/41
15.	SQUADRON OFFICES.	N.	-	4785/42
16.	M.T. SHED & YARD.	T·B	-	12775/41
17.	M.T. OFFICE.	N	-	-
18.	M.T. BULK PETROL INSTALLATION.	-	5,000 GAL	4819/42
19.	BULK OIL INSTALLATION.	-	9,500 GAL	11270/40
20.	N.A.F. TECHNICAL LATRINE.	T·B	-	9026/41
21.	FIRE TENDER STANDING.	-	-	-
22.	ARMOURY & MAINTENANCE UNIT [WITH OIL BONZER]	N	-	12777/41
23.	MAINTENANCE UNIT.	N	-	-
24.	HANGAR.	ST.	T.G.	3658/42
25.	SALVAGE COMPOUND.	-	-	-
26.	N.A.F. TECHNICAL LATRINES.	T·B.	-	9026/41
27.	SQUADRON ARMOURY BLOCK.	S	-	3929/43
28.	MAIN WORKSHOPS.	R.	-	827/43
29.	" " "	R.	-	-
30.	BULK OIL INSTALLATION.	-	5,500 GAL	11270/40
31.	MAINTENANCE STAFF BLOCKS.	N.	-	12777/41
32.	M.T. BUILDING.	R.	35'x 98'	-
33.	M.E.E. PLINTH.	-	-	-
34.	W.A.A.F. TECHNICAL LATRINES.	T·B.	-	9026/41
35.	PARACHUTE STORE.	T·B.	-	11157/41
36.	DINGHY SHED.	T·B.	-	2901/42
37.	ARMOURY.	N.	-	12776/41
38.	LUBRICANT & INFLAMMABLES STORE.	N.	-	12406/41
39.	RADAR WORKSHOP.	T·B	-	7352/42
40.	RUBBER STORE.	N.	-	2893/43
41.	MAIN STORES.	R.	-	"
42.	" " "	R.	-	"
43.	OFFICE BLOCK.	N.	-	"
44.	GAS DEFENCE CENTRE.	N.	-	12408/41
45.	" " "	N.	-	"
46.	GAS CLOTHING & RESPIRATOR STORE.	T·B.	-	13750/41
47.	N.A.F. TECHNICAL LATRINES.	T·B.	-	9026/41
48.	STATIC WATER TANK.	-	-	-
49.	CREW ROOM LOCKER & DRYING ROOMS.	N	-	15257/41
50.	FREE GUNNERY TRAINER.	BLUTTER	-	7516/42
51.	A.M. BOMBING TEACHER.	P.B.	-	2501/42
52.	PHOTOGRAPHIC BLOCK.	N.	-	4781/42
53.	LINK TRAINER.	T·B	S TRAINER	4188/42
54.	FLIGHT OFFICES.	N.	-	4785/42
55.	" "	N.	-	"
56.	" "	N.	-	"
57.	SQUADRON OFFICES.	N	-	"
58.	GENERAL PURPOSE HUT.	N	ADAPTED	2965/42
59.	" " " LATRINE.	T·B.	-	9026/41
60.	M.E.E. PLINTH.	-	-	-
61.	SLEEVE STREAMER MAPT.	-	-	5746/42
62.	CONTROL TOWER. [WATCH OFFICE]	P.B.	-	12779/41
63.	FLOODLIGHT TRAILER & TRACTOR SHED.	T·B.	-	12411/41
64.	BALLOON FILLING HUT.	T·B.	-	3982/41
65.	FIRE TENDER SHELTER.	N	-	12410/41
66.	N.F.E. STORE.	T·B.	-	12411/41
67.	R.U. PYRO. STORE.	P.B.	-	5482/42
68.	" " "	P.B.	-	-
69.	BULK PETROL INSTALLATION [AVIATION]	-	90000 GAL	8185/43
70.	PICKET POST.	T·B	A	12404/41
71.	GENERAL PURPOSE HUT.	N.	ADAPTED	2965/42
72.	" " " LATRINE.	T·B.	-	9026/41
73.	M.E.E. PLINTH.	-	-	-
74.	GENERAL PURPOSE HUT.	N.	ADAPTED	2965/42
75.	" " "	N.	-	"
76.	" " "	N.	-	"
77.	" " " LATRINE.	T·B.	-	9026/41
78.	" " "	T·B.	-	"
79.	" " "	T·B.	-	"
80.	M.E.E. PLINTH.	-	-	-
81.	GENERAL PURPOSE HUT.	N	ADAPTED	2965/42
82.	" " "	N.	-	"
83.	" " "	N.	-	"
84.	" " "	N.	-	"
85.	" " " LATRINE.	T·B	-	9026/41
86.	" " "	T·B	-	"
87.	" " "	T·B	-	"
88.	" " "	T·B	-	"
89.	HANGAR.	ST.	T.G.	3658/42
90.	MAINTENANCE UNIT.	N.	-	12777/41
91.	MAINTENANCE STAFF BLOCK.	N.	-	"
92.	SQUADRON ARMOURY BLOCK.	S.	-	3929/43
93.	ARMOURY & MAINTENANCE UNIT [WITH OIL BONZER]	N.	-	12777/41
94.	W.A.A.F. TECHNICAL LATRINE.	T·B	-	9026/41
95.	N.A.F. " " "	T·B	-	"
96.	BULK PETROL INSTALLATION [AVIATION] TANKS UPLIFTED REF WD (M.A.C.) A.2.85.	-	75,000 GAL	9846/41

BLDG Nº	· BUILDING ·	CONST'N	TYPE	DRG Nº
97	PICKET POST.	T·B	A	12404/41
98	SHOOTING-IN BUTT.	MATS THIN		4702/43
99	GENERAL "LONDON" HUT.	N	8X32'T.S.	2965/42
100	" " " LATRINE.	T·B	-	9026/41
101	INNER MARKER.	-	-	-
102	MAIN BEACON.	-	-	-
103	FLIGHT OFFICES } "MOBILE BELL"	EXISTING BUILDINGS.		
104	" " " }			
105	" " " }			
106	"LITTLE WALDEN PARK" [UNALLOCATED]	EXISTING BUILDINGS.		
107	" "			
108	" "			
109				
110				
111				
112				
113				
114				
115				
116				
	BOMB STORES			
117	BOMB STORES & TAIL UNIT AREAS [200 TONS]	MATS THIN	D.	5129/43
118	" " " " " "	"	D	"
119	" " " " " "	"	D	"
120	" " " " " "	"	D	"
121	S.A.A. STORE.	"	A	12786/41
122	" " "	"	A.	"
123	FLARE FLOAT STORE.	"		"
124	" " "	"		"
125	PYROTECHNIC STORE	"	A.	"
126	" " "	"	A.	"
127	" " "	"	A.	"
128	R.U. SMALL BOMB CONTAINER STORE.	"		11065/42
129	" " "	"		"
130	FUZED & SPARE BOMB STORE.	MATS THIN		4780/42
131	GRENADE STORE.	"		5495/42
132	INCENDIARY BOMB STORE.	MATS THIN	C	1959/43
133	" " "	"	C	"
134	" " "	T·B	B	"
135	" " "	T·B	B	"
136	" " "	T·B	B	"
137	" " "	T·B	B	"
138	PYROTECHNIC STORE.	T·B	A	1954/43
139	COMPONENTS STORE.	"	A B	4753/42
140	" " "	"	B	"
141	FUZING POINT BUILDING [ULTRA HEAVY]	T·B		1956/43
142	" " " " " "	T·B		1955/43
143	" " " [HEAVY - LIGHT]	T·B		"
144	" " "			
145	" " "			
146	" " "			
147	" " "			
148	" " "			
	ADMIN · SITE			
149	PICKET POST.	T·B	A	12404/41
150	STATION OFFICES.	N		12400/41
151	N.A.F. OFFICE LATRINE [3 W.C.'s - 1 B.N.]	T·B		9026/41
152	W.A.A.F. " " "	T·B		"
153	INTERROGATION BLOCK.	N		4891/42
154	OPERATIONS BLOCK.	P.B		"
155	CREW DRIFING ROOM.	N.		"
156	BOMB SIGHT STORE & REPAIR SHOP.	T.B		1906/43
157	SPEECH BROADCASTING BUILDING.	P.B		10786/41
158				
159				
160				
161				
162				
	PUMPING · STATION (SEE INSET)			
163	PUMP HOUSE			5102/43
164	SUCTION TANK			"

· ABBREVIATIONS ·

TEMPORARY BRICK BUILDINGS INDICATED THUS:	T.B.
PERMANENT. " " " " "	P.B.
STEEL " " " " "	ST
NISSEN HUTTING	N.
SECO " " " " "	S
TIMBER. " " " " "	T.
ROMNEY. " " " " "	R.
BLAST SHELTERS	B.S.
AIR RAID SHELTERS	A.R.
A.M. BOUNDARY SHOWN THUS: ——— A.M. FENCES SHOWN THUS: —·—·—	

BASED ON Nº 10 - WORKS AREA DRG Nº H.K. 949.

· AMENDMENTS ·

· NOTE ·

DOWN GRADED. ~~THIS IS A SECRET DRAWING UNDER NO CIRCUMSTANCES~~ MUST IT BE REPRODUCED. IT IS NOT TO BE SEEN BY UNAUTHORISED PERSONS. ~~MUST BE KEPT UNDER LOCK~~ AND KEY WHEN ~~NOT~~ IN USE AND ITS SAFE CUSTODY IS THE ~~RESPONSIBILITY~~ OF THE PERSON TO WHOM IT ~~IS ISSUED~~.

RESTRICTED

· LITTLE WALDEN (HADSTOCK)

· RECORD SITE PLAN ·

· AIRFIELD SITE · [SITE · Nº 1]

FOR DISPERSED SITES SEE DRG Nº 111/45

· SCALES : 1/2500 & 6" TO 1 · MILE ·

SECRET Nº	D · G · OF · W
	110/45

D.G.A. L.E.PETTENGELL — LN.I.D.A. FOR W.E. — LOUIS W. Chubb FOR D.G.W. — JANUARY 1945

AIR MINISTRY

Gp1.40