RESTRICTED

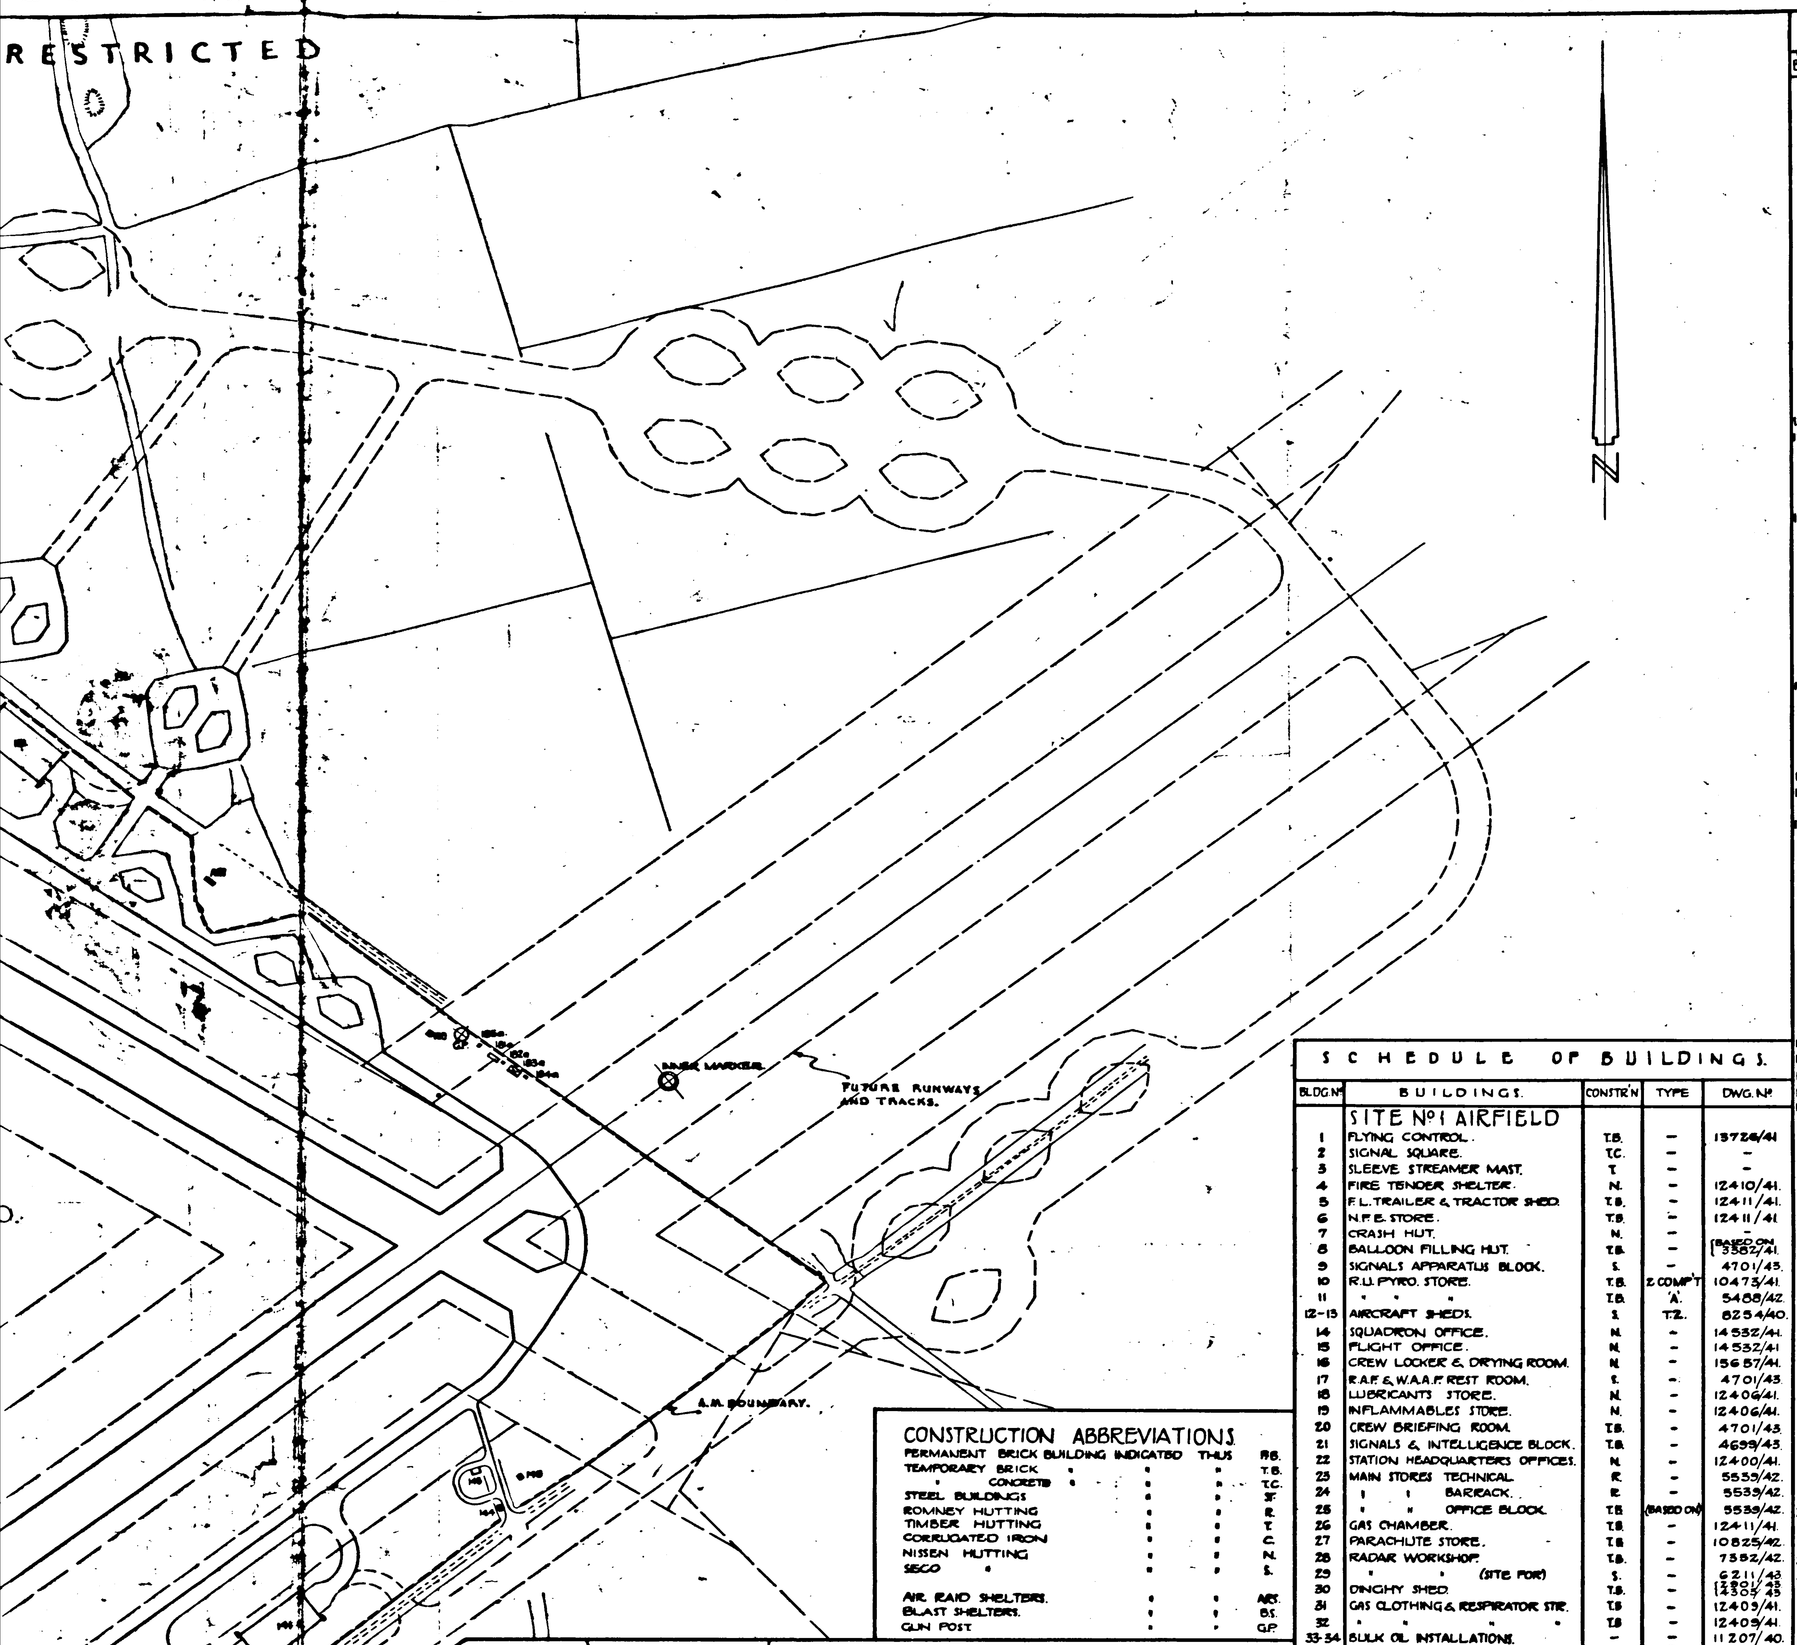

CONSTRUCTION ABBREVIATIONS

PERMANENT BRICK BUILDING INDICATED THUS		P.B.
TEMPORARY BRICK	" " "	T.B.
" CONCRETE	" " "	T.C.
STEEL BUILDINGS	" " "	ST
ROMNEY HUTTING	" " "	R.
TIMBER HUTTING	" " "	T.
CORRUGATED IRON	" " "	C.
NISSEN HUTTING	" " "	N.
SECO "	" " "	S.
AIR RAID SHELTERS.	" "	A.R.
BLAST SHELTERS.	" "	B.S.
GUN POST	" "	G.P.

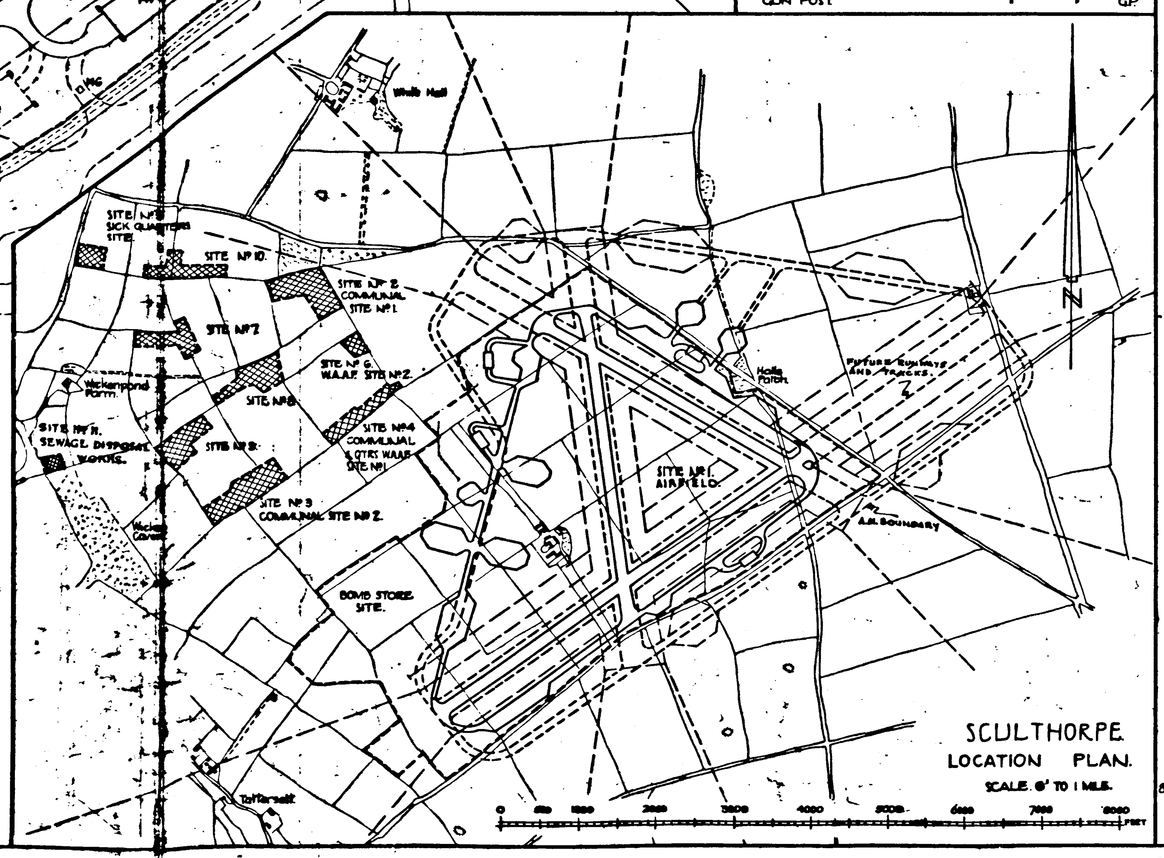

SCULTHORPE
LOCATION PLAN.
SCALE. 6" TO 1 MILE.

SCHEDULE OF BUILDINGS.

BLDG Nº	BUILDINGS.	CONSTR'N	TYPE	DWG. Nº
	SITE Nº 1 AIRFIELD			
1	FLYING CONTROL.	T.B.	–	13726/41
2	SIGNAL SQUARE.	T.C.	–	–
3	SLEEVE STREAMER MAST.	T.	–	–
4	FIRE TENDER SHELTER.	N.	–	12410/41.
5	F.L. TRAILER & TRACTOR SHED.	T.B.	–	12411/41.
6	N.F.E. STORE.	T.B.	–	12411/41
7	CRASH HUT.	N.	–	–
8	BALLOON FILLING HUT.	T.B.	–	(BASED ON 3382/41.
9	SIGNALS APPARATUS BLOCK.	S.	–	4701/43.
10	R.U. PYRO. STORE.	T.B.	2 COMP'T	10473/41.
11	" " "	T.B.	'A'	5488/42.
12-15	AIRCRAFT SHEDS.	S.	T.Z.	8254/40.
14	SQUADRON OFFICE.	N.	–	14532/41.
15	FLIGHT OFFICE.	N.	–	14532/41
16	CREW LOCKER & DRYING ROOM.	N.	–	15657/41.
17	R.A.F. & W.A.A.F. REST ROOM.	S.	–	4701/43
18	LUBRICANTS STORE.	N.	–	12406/41.
19	INFLAMMABLES STORE.	N.	–	12406/41.
20	CREW BRIEFING ROOM.	T.B.	–	4701/43.
21	SIGNALS & INTELLIGENCE BLOCK.	T.B.	–	4699/43.
22	STATION HEADQUARTERS OFFICES.	N.	–	12400/41.
23	MAIN STORES TECHNICAL.	R.	–	5535/42.
24	" " BARRACK.	R.	–	5539/42.
25	" " OFFICE BLOCK.	T.B.	(BASED ON)	5539/42.
26	GAS CHAMBER.	T.B.	–	12411/41.
27	PARACHUTE STORE.	T.B.	–	10825/42.
28	RADAR WORKSHOP.	T.B.	–	7382/42.
29	" " (SITE FOR)	S.	–	6211/43
30	DINGHY SHED.	T.B.	–	{2801/43 {4305/43
31	GAS CLOTHING & RESPIRATOR STR.	T.B.	–	12409/41.
32	" " " "	T.B.	–	12409/41.
33-34	BULK OIL INSTALLATIONS.	–	–	11207/40.
35	GUARD HOUSE.	N.&T.B.	–	12404/41.
36	FIRE PARTY HUT.	S.	(BASED ON)	2965/42.
37	FIRE TENDER HOUSE.	N.	–	12410/41.
38	SPEECH BROADCASTING BLDG.	T.B.	–	10786/41.
39	A.M.W.D. CLERK OF WORKS OFFICE	T.B.	–	–
40	" LATRINE.	T.B.	–	–
41	" STORE.	T.B.	–	–
42	" "	T.B.	–	–
43	" MESS HUT.	N.	–	–
44	" PAINT STORE.	N.	–	–
45	" WORKS SERVICES HUT & YD.	T.B.	'B'	12408/41.
46	" STORE.	N.	–	–
47	" "	N.	–	–
48	" "	N.	–	–
49	FUEL COMPOUND.	–	63' × 54'	9108/41.
50	GAS DEFENCE EQUIPM'T STORE.	N.	–	12408/41.
51	GAS DEFENCE UNDRESSING RM.	N.	–	12408/41.
52	MAINTENANCE BLOCK.	N.	'B'	12777/41.
53	" "	N.	'A'	12777/41.
54	S.B.C. STORE.	N.	–	11065/42
55	S.A.A. STORE.	N.	'A'	12725/41.
56	STATION ARMOURY WORKSHOPS.	N.	–	12403/41.
57	" " INSPECTION.	N.	–	12403/41.
58	M.T. PETROL INSTALLATION.	–	1000 gals	10461/41.
58A	" " " (SITE FOR)	–	3500 gals	4728/42.
59	M.T. OFFICE.	T.B.	(BASED ON)	12775/41.
60	M.T. SHED.	T.B.	5 BAYS.	12775/41.
61	M.T. WORKSHOP & STANDING.	ST.	MARSTON TYPE	8140/43.
62	BULK OIL COMPOUND.	–	18' × 18'	9108/41.
63	FLIGHT ENGINEER'S OFFICE.	N.	–	12777/41.
64	MAIN WORKSHOPS. ENGINE REPAIR	R.	–	5540/42.
65	" " AERO FRAME.	R.	–	5540/42.
66	PHOTOGRAPHIC BLOCK.	N.	–	4781/42.
67	A.M. BOMBING TEACHER.	T.B.	–	6301/42.
68	M.G. RANGE & CANNON RANGE.	T.B.	–	147/41.
69	SQUADRON OFFICE.	T.B.	(BASED ON)	4785/42.
70	FLIGHT OFFICE.	T.B.	–	4785/42.
71	" "	T.B.	–	4785/42.
72	CREW LOCKER & DRYING RM.	N.	–	15657/41.
73	LINK TRAINERS	T.B.	2 UNITS	4188/42.
74	SQUADRON ARMOURY GUN CLEANING	N.	–	12403/41.
75	" " BATTERY CHARGING	N.	–	12403/41.
76	" " WORKSHOPS.	N.	–	12403/41.
77	" " CAMERA STORE	N.	–	12403/41.
78	" " S.B.C.	N.	–	12403/41.
79	AIRCRAFT & ARMAMENT & EQUIPT. STORE	N.	–	–
80	" " " "	N.	–	–
81, 82, 83	TECHNICAL LATRINES.	T.B.	R.A.F.	9026/41.
84, 85	" "	T.B.	W.A.A.F.	9026/41.
86	FREE GUNNERY TRAINER (SITE FOR)	S.	–	{4096/43 {7316/42.

SCHEDULE OF BUILDINGS

BLDG Nº	BUILDINGS	CONSTR'N	TYPE	DWG. Nº
87	SYNTHETIC NAV: TRAINER (SITE FOR)	–	–	2075/43
88	SUB. STATION.	–	–	13241/41.
89	TRANSFORMER 'A' PLINTH.	–	–	–
90-91	STATIC WATER TANK.	–	–	–
92	CLOUD HEIGHT INDICATOR.	–	–	–
93	EXISTING FARM BUILDING.	–	–	–
94-101	CONTRACTORS HUTS.	–	–	–
121	AIRCRAFT SHED.	ST.	T.Z.	3663/42
122	SQUADRON ARMOURY	–	–	12777/41
123	STORE.	–	–	12777/41
124-125	AIRCRAFT ARMAMENT & EQUIPT STORES	–	–	–
126-127	GENERAL PURPOSE HUTS.	N.	–	–
128	TECHNICAL LATRINE.	T.B.	R.A.F.	9026/41
129	" "	T.B.	W.A.A.F.	9026/41
130	BULK PETROL INSTALLATION.	–	72000 gals	13022/42
131	PICKET POST.	(BASED ON)	'B'	12404/41
132-133	TRANSFORMER PLINTHS.	–	–	–
141	AIRCRAFT SHED.	S	T.Z.	3653/42
142	C.R.O. HANGAR. (SITE FOR)	–	B.1.	11853/42
143	BULK PETROL INSTALLATION.	–	72000 gals	13022/42
144	PICKET POST.	(BASED ON)	B	12404/41
145-146	TRANSFORMER PLINTHS.	–	–	–
151-160	GENERAL PURPOSE HUTS.	N.	–	–
161-164	LATRINE BLOCKS.			9026/41.
165	PICKET POST.	(BASED ON)	'B'	12404/41.
166-168	R.A.F. REGIMENT BARRACKS HUTS.	–	–	–
169	R.E.'S OFFICE.	EXISTING.		
170	A.M. SURVEYORS OFFICE.			
171	CONTRACTORS OFFICE.			
172	GLIDER FLIGHT STORES.	FARM BUILDINGS.		
173	TRANSFORMER PLINTH.			
	BOFORS GUN SITES (4 Nº)			
181a-d.	O.R.'S QTRS.	N.	–	–
182a-d.	LATRINE.	B.	–	–
183a-d.	DINING TENT.	–	–	–
184a-d.	COOKHOUSE.	–	–	–
185a-d.	GENERATOR SHED	–	–	–
221.	INTELLIGENCE LIBRARY.	–	–	–
222	PICKET POST.	–	–	12404/41
	BOMB STORES			
231-234	BOMB STORES.	–	'D'	31642/42
236	FUZED & SPARE BOMB AREA.	–	–	4780/42
–	TAIL UNIT AREAS (4 Nº)	–	–	–
236-237	COMPONENT STORES.	N	'B'	4735/42
238-239	INCENDIARY BOMB STORES.	–	'C'	4734/42
240-241	" " "	N	'B'	4734/42
242.	PYRO. STORE.	–	'A'	12725/41
243-244	FUZING POINT BUILDINGS.	N	Ultra Heavy	7900/42
245	" " "	N	Heavy-Light	4778/42
246-251	R.U. S.B.C. STORES.	N		11065/42
252-253	S.A.A. STORES. (GRD. DEFENCE) TYPE	N	'B'	12725/41
254	" " (") "	N	'C'	12725/41
255	" " (AIRCRAFT) "	N	'B'	12725/41
256	FLAMB FLOAT & SEAMARKER STR. "	N	'C'	2169/43
	36 Nº DISPERSAL POINTS.			

~~THIS IS A SECRET DRAWING. IN NO CIRCUMSTANCES~~ MUST IT BE REPRODUCED. IT IS ~~NOT TO BE SEEN~~ BY UNAUTHORISED PERSONS ~~AND~~ MUST BE KEPT UNDER LOCK AND ~~KEY~~ WHEN NOT IN USE ITS SAFE CUSTODY IS THE RESPONSIBILITY ~~OF THE PERSON TO WHOM IT IS ISSUED~~.

DOWNGRADED 15/1/59

SCULTHORPE

RECORD SITE PLAN

AIRFIELD SITE Nº 1

SCALE 1/500.

DISPERSED SITES SEE DWG Nº 2684/44

FOR W.B.	FOR DGW	~~SECRET Nº~~	D OF W. 2683/44
C.T.B. A.H.W. AUG 1944	STATION VISITED 3-3-44		AIR MINISTRY

CONTRACT TRACED 60'×40'