PERMANENT · INDEX · H-HUTTING

No.	BUILDING	DRG. NO.
1	SHED, AIRCRAFT 'C' TYPE.	3266/35
2	SHED, PETROL, TANKER (6 BAYS)	4157/36
3	SHED, AIRCRAFT 'C' TYPE.	3266/35
4	LATRINES, TECHNICAL.	330/36
5	" (SITE FOR)	
6	STORE, PARACHUTE.	174/36
7	SHEDS, M/T. VEHICLES (18 BAYS) PROTECTED BAY)	654/36
8	STORE, FUEL.	984/36
9	WORKSHOPS, MAIN.	4923/35
10	OFFICE, WATCH.	207/36
11	SHELTER, FIRE TENDER & N.F.E. STORE.	891/32
12	ARMOURY.	4810/36
13	HEATING (CENTRAL) STATION.	7669/36
14	COURTS, TENNIS, SERGEANTS (SITE FOR)	
15	GARAGES, AIRMEN. 36 BAYS.	
16	STORES, MAIN.	4987/35
17	STORE, LUBRICANT & INFLAMMABLE.	7542/36
18	" RATION, TAILORS & SHOEMAKERS, JNOR	5175/39
19	DINING R^ms (INSTITUTE, POR - 800)	8035/36
20	LATRINES, TECHNICAL.	330/36
21	" " (SITE FOR)	
22	SHED PETROL TANKER (3 BAYS)	4157/36
23	" " (" ")	
24	SHED, AIRCRAFT, "C" TYPE.	3266/35
25	MESS, SERGEANTS, FOR 170 & QUARTERS, FOR 68	7508/36 & 6009/36
26	SHOP & STORE, GROCERY.	6371/35
27	SHED AIRCRAFT "C" TYPE.	3266/35
28	SICK QUARTERS.	7503/36
29	GAS DECONTAMINATION CENTRE (SITE FOR)	
30	SHED, AIRCRAFT. "C" TYPE.	2505/36
31	GARAGE, AMBULANCE & MORTUARY.	5703/36
32	RANGE, MACHINE GUN, 25 YARDS & POINT.	
33	PETROL, AVIATION, BULK INST^n 8/12,000 GALLS	855/38 & 1000/38
34	GUARD HOUSE & FIRE PARTY & TENDER.	441/36
35	OFFICES, STATION HEADQUARTERS.	1788/36
36	GYMNASIUM (SITE FOR)	
37	WORKS SERVICES BUILDINGS & GAS DEFENCE	4967/36
38		
39	STAND-BY-SET HOUSE.	607/36
40	QUARTERS, MARRIED OFFICERS, HOUSE	4536/35
41	" " " " "	2509/35
42	" " " " " (SITE FOR)	
43	" " " " "	6533/36
44	" " " " "	
45	" " " " T	634/36
46	" " " " T	
47	" " " " T	" "
48	" " " " T	" "
49	" " " " T (SITE FOR)	
50	" " " " T (SITE FOR)	
51		
52	SEWAGE DISPOSAL WORKS.	7462/36
53	" " " TOOL HOUSE.	3737/35
54	QUARTERS, SINGLE OFFICERS - No 96.	8044/35
55	MESS, OFFICERS FOR - 55	8479-8480/37
56	GARAGES, SINGLE OFFICERS (Officers)	176/35-178/36
57	QUARTERS, MARRIED AIRMEN - No. 40.	8447/35, 3257/37
58	" " " (SITE FOR)	
59	" " WARRANT OFFICERS, S.M.	3448/36
60	SEWAGE EJECTORS.	1559/.
61	COURTS, TENNIS, OFFICERS.	
62	HOCKEY GROUND.	
63	SHELTER QUADRANT No 1.	
64	" " No 2	
65	FOOTBALL GROUND, ASSOC^n	
66	CRICKET " "	
67	COURT, SQUASH RACQUETS.	1406/37
68		
69	FOOTBALL GROUND, RUGBY.	
70		
71	BARRACK BLOCK, 9 N.C.O^s & 96 MEN.	1182/36.
72	" " " 9 " 96 "	"
73	" " " 9 " 96 "	"
74	" " " 9 " 96 "	"
75	" " " 9 " 96 "	"
76	" " " 9 " 96 "	"
77	" " " " " (SITE FOR)	
78	" " " " "	
79	" " " " " (SITE FOR)	
80		
81	STORE, COMPONENTS.	461/37.
82	" , BOMBS (1 GROUP).	3056/36
83	" , PYROTECHNIC & INCENDARY BOMBS.	1003/37
84	AREA, FUZED & SPARE BOMB.	3040/36.
85	COMPASS PLATFORM, 78' DIAM^TR	2183/36
86		
87		
88	TARGET, PRACTICE BOMBING	8456/32
89	STORE, BOMBS, (1 GROUP).	3056/36.
90	" COMPONENTS.	461/37

No.	BUILDING	DRG. NO.
91.	D.F. HUT.	4083/36
92.	" REST ROOM.	" "
93.	WIND INDICATOR, SMOKE.	4529/32
94.	TEST BUTT. H/G	3858/37
95.	CLOUD LIGHT PROJECTOR.	
96.	STORE, PRACTICE BOMB & GAS CHAMBER.	18,498/38
97.	LINK TRAINER.	
98.	SHEDS, PETROL, TANKERS, 4 BAYS.	
99.	OIL, LUBRICATING, BULK INST^n. No 1	
100.	" " " " " No 2.	
101	SHED, M/T, ARTICULATED TRAILER	6449/37.

No.	BUILDING	DRG. NO.
1	STORE, PYROTECHNICS.	4806/36
2	GAS CHAMBER & PRACTICE BOMB STORE.	" "
3	SHEDS, AIRCRAFT. 'C' TYPE.	7508/37
4		
5	OFFICE, WATCH.	5905/36
6	SHELTER, FIRE TENDER & N.F.E. STORE.	"
7A	LATRINES, TECHNICAL.	330/36
7B	" "	"
7C	" "	"
8	WORKSHOPS, MAIN.	4906/36
9	OFFICE, M/T.	5906/36
10	SHEDS, M/T. (BESSONNEAU HANGAR)	
11	PETROL COMPOUND.	H/48^A
12	STORES, MAIN	4906/36
13	STORE, PARACHUTE.	3633/36
14	GARAGE, AMBULANCE & MORTUARY.	5201/35
15	SICK QUARTERS.	"
16	STORE, RATION.	5906/36
17	STORE, GROCERY.	"
18	EDUCATION BLOCK.	5905/36
19	INSTITUTE	5904/36
20	DINING ROOM	"
21A	BARRACK HUT (N.C.O. 96 MEN)	5903/36
21B	" " (" ")	"
21C	" " (" ")	"
21D	" " (" ")	"
21E	" " (" ")	"
21F	" " (" ")	"
21G	" " (" ")	"
21H	" " (" ")	"
21J	" " (" ")	"
21K	" " (" ")	"
21L	" " (" ")	"
21M	" " (" ")	"
21N	" " (" ")	"
22	ABLUTION & LATRINES, AIRMEN.	"
22	" " "	"
23	" " "	"
24	BATH HOUSE.	"
25A	QUARTERS, SINGLE SERGEANTS. 11 No	"
25B	" " " " " 11 No	"
25C	" " " " " 11 No	"
26	MESS, SERGEANTS.	"
27	W/T TRANSMITTING STATION.	5905/36
28A	QUARTERS, SINGLE OFFICERS. 12 No	5903/36
28B	" " " " 12 No	"
29	" " " " 16 No	"
30	BATH HOUSE, OFFICERS.	"
31	MESS, OFFICERS.	"
32	CAMERA OBSCURA.	3559/35
33	A.M.L. TEACHER.	63/27
34	OPERATIONS BLOCK.	5905/36
35	FUEL COMPOUND. (CORR. IRON)	H/48^A
36	STORE, LUBRICANT & INFLAMMABLE.	5905/36
37	ELECTRICAL SUB-STATION.	7508/37
38	OFFICES, STATION HEADQUARTERS.	5905/36
39	GARAGE, FIRE TENDER.	"
40	GUARD HOUSE & FIRE PARTY.	"
41		
42		
43		
44	OFFICE & STORE, MESS SEC^Y	2119/37
45	" " " MESSING OFFICER	"
46	LATRINES, TECHNICAL. (DAMPED)	5905/36
47	STORE & WORKSHOP, WORKS SERVICES.	H/52
48	COMPRESSOR HOUSE	4906/36
49	OFFICES, WORKS SERVICES.	3402/35
50	LATRINES, " "	"
51	INCINERATOR.	7476
52	SEWAGE DISPOSAL WORKS.	7462/36
53	TOOL HOUSE, " "	3737/35
54	COMPASS PLATFORM.	2183/36
55	PUMP HOUSE.	H/97
56	STORE, LOCAL PRODUCE & N.A.A.F.I. STAFF QRS.	2305/37
57	WIND INDICATOR, SMOKE.	4529/37
58		
59		
60.		
61.		
62.		
63	SHELTER, QUADRANT No 1.	7143/37.
64	" " No 2.	7144/37
65	STORE, BULK PETROL	
66	QUARTERS, SINGLE OFFICERS. 10 No.	
67	" " " " 10 No.	
68	" " " " 10 No.	
69	STORE, BULK PETROL.	
70.	G.P.O. HUT (CABLES).	
71	WATER TOWER.	
72		

PERMANENT · SUMMARY · OF · INDEX · BUILDINGS.

A. A.M.L. TEACHER. 12.
AREA, FUZED & SPARE BOMB. 84.
ARMOURY. 12.

B. BARRACK-BLOCKS. 71 to 78. 79.
" " " 77. 79 (SITES FOR)
BATTERY, CHARGING. 13. 24. 27. ANNEXES.

C. CLOUD LIGHT PROJECTOR. 95.
CAMERA OBSCURA. 12.
CHURCH.
CINEMA.
COMPASS PLATFORM. 85.
COMPRESSOR HOUSE. (SITE FOR) 60A.
COURTS, TENNIS SERGEANTS. (SITE FOR)
" " OFFICERS. 61.
COURT, SQUASH RACQUETS. 67
CREW ROOMS. 13. 14. 27. ANNEXES.
CRICKET GROUND. 66.
" NET SITES.

D. DINING ROOM. 19.
DISINFECTOR.

E.

F. FIRE PARTY. 34.
FLAG STAFF.
FOOTBALL GROUND, ASSOC^n 65.
" " RUGBY. 69.

G. GARAGES, AIRMEN. 15
" , AMBULANCE. 31
" , FIRE TENDER. 34.
" , SINGLE OFFICERS. 56
GAS CHAMBER. 96.
" DECONTAMINATION. 29 (SITE FOR)
" DEFENCE CENTRE. 37.
GUARD HOUSE. 34.
GUN CLEANING. 13. 24. 27. ANNEXES.
GYMNASIUM. 36. (SITE FOR).

H. HEATING (CENTRAL) STATION. 13.
HOCKEY GROUND. 63.

I. INCINERATOR.
INSTITUTE. 19.

J.

K.

L. LATRINE, TECHNICAL. 4. 20.
LOCKER ROOMS. 13. 24. 27. ANNEXES.
LINK TRAINER. 97.

M. MESS. OFFICERS. 55.
" SERGEANTS. 25.
MORTUARY. 31.

N. NEON BEACON PIT.

Q. OFFICES, ARMAMENT. 1. 27.
" FLIGHT. 13. 24. 27. 30. ANNEXES.
" METEOROLOGICAL. 35.
" M/T. 7.
" SQUADRON. 3. 24. ANNEXES.
" STATION HEADQUARTERS. 38.
" WATCH. 10.
OIL, LUBRICATING, BULK, INST^n. 99, 100.
OPERATIONS. 85.

P. PAVILION, SPORTS.
PETROL, AVIATION, BULK, INST^n. 33.
" M/T. " "
PHOTOGRAPHIC. 12.

Q QUARTERS, HARRIER AIRMEN. 57.
" " " WARRANT OFFICERS. 59.
" " " OFFICERS. 2. 4. 14. 16. 18.
" " " " 42. 44. 46 (SITE FOR)
" " SINGLE " 54.
" " " SERGEANTS. 25.

R. RANGE, H/G. 32.
REST ROOM, CREW. 13. 24. 27. ANNEXES.
" " OFFICERS. " "

S. SEWAGE DISPOSAL WORKS. 52.
" EJECTORS. 60
SHEDS, AIRCRAFT. 13. 24. 27. 30.
" , (ARTICULATED TRAILER). 101.
" , M/T. 7.
" , PETROL TANKER. 8. 22. 23. 98.
SHELTER FIRE TENDER. 11.
" QUADRANT 63. 64
SHOP, BARBERS.
" SHOEMAKERS' & TAILORS'. 18.
" & STORE, GROCERY. 26.
SICK QUARTERS. 28.
STAND-BY-SET HOUSE. 39.
STORES. BOMB (1 GROUP) 82, 89.
" COMPONENTS. 81. 90.
" FLIGHT. 1. 3. 24. 27. ANNEXES.
" FUEL. 8.
" LUBRICANT & INFLAMMABLE. 17.
" MAIN. 16.
" N.F.E. 11.
" PRACTICE BOMB. 86.
" PYROTECHNIC & INCENDARY BOMBS. 83.
" PARACHUTE. 6.
" RATIONS. 18
" S.A.A. GROUP XII.
SUB STATION, ELECTRICITY. 37.
SHELTER, CYCLES.

T. TARGET, PRACTICE, BOMBING. 88.
TEST BUTT. H/G 94.
" HOUSE, ENGINE.
TOOL " (SEWAGE WORKS) 53.

W. WIND INDICATOR, SLEEVE.
" " , SMOKE. 93.
WORKSHOPS, MAIN. 9.
" SQUADRON. 1. 3. 24. 27. ANNEXES.
WORKS SERVICES BUILDING. 37.
W/T. TRANSMITTING STATION.

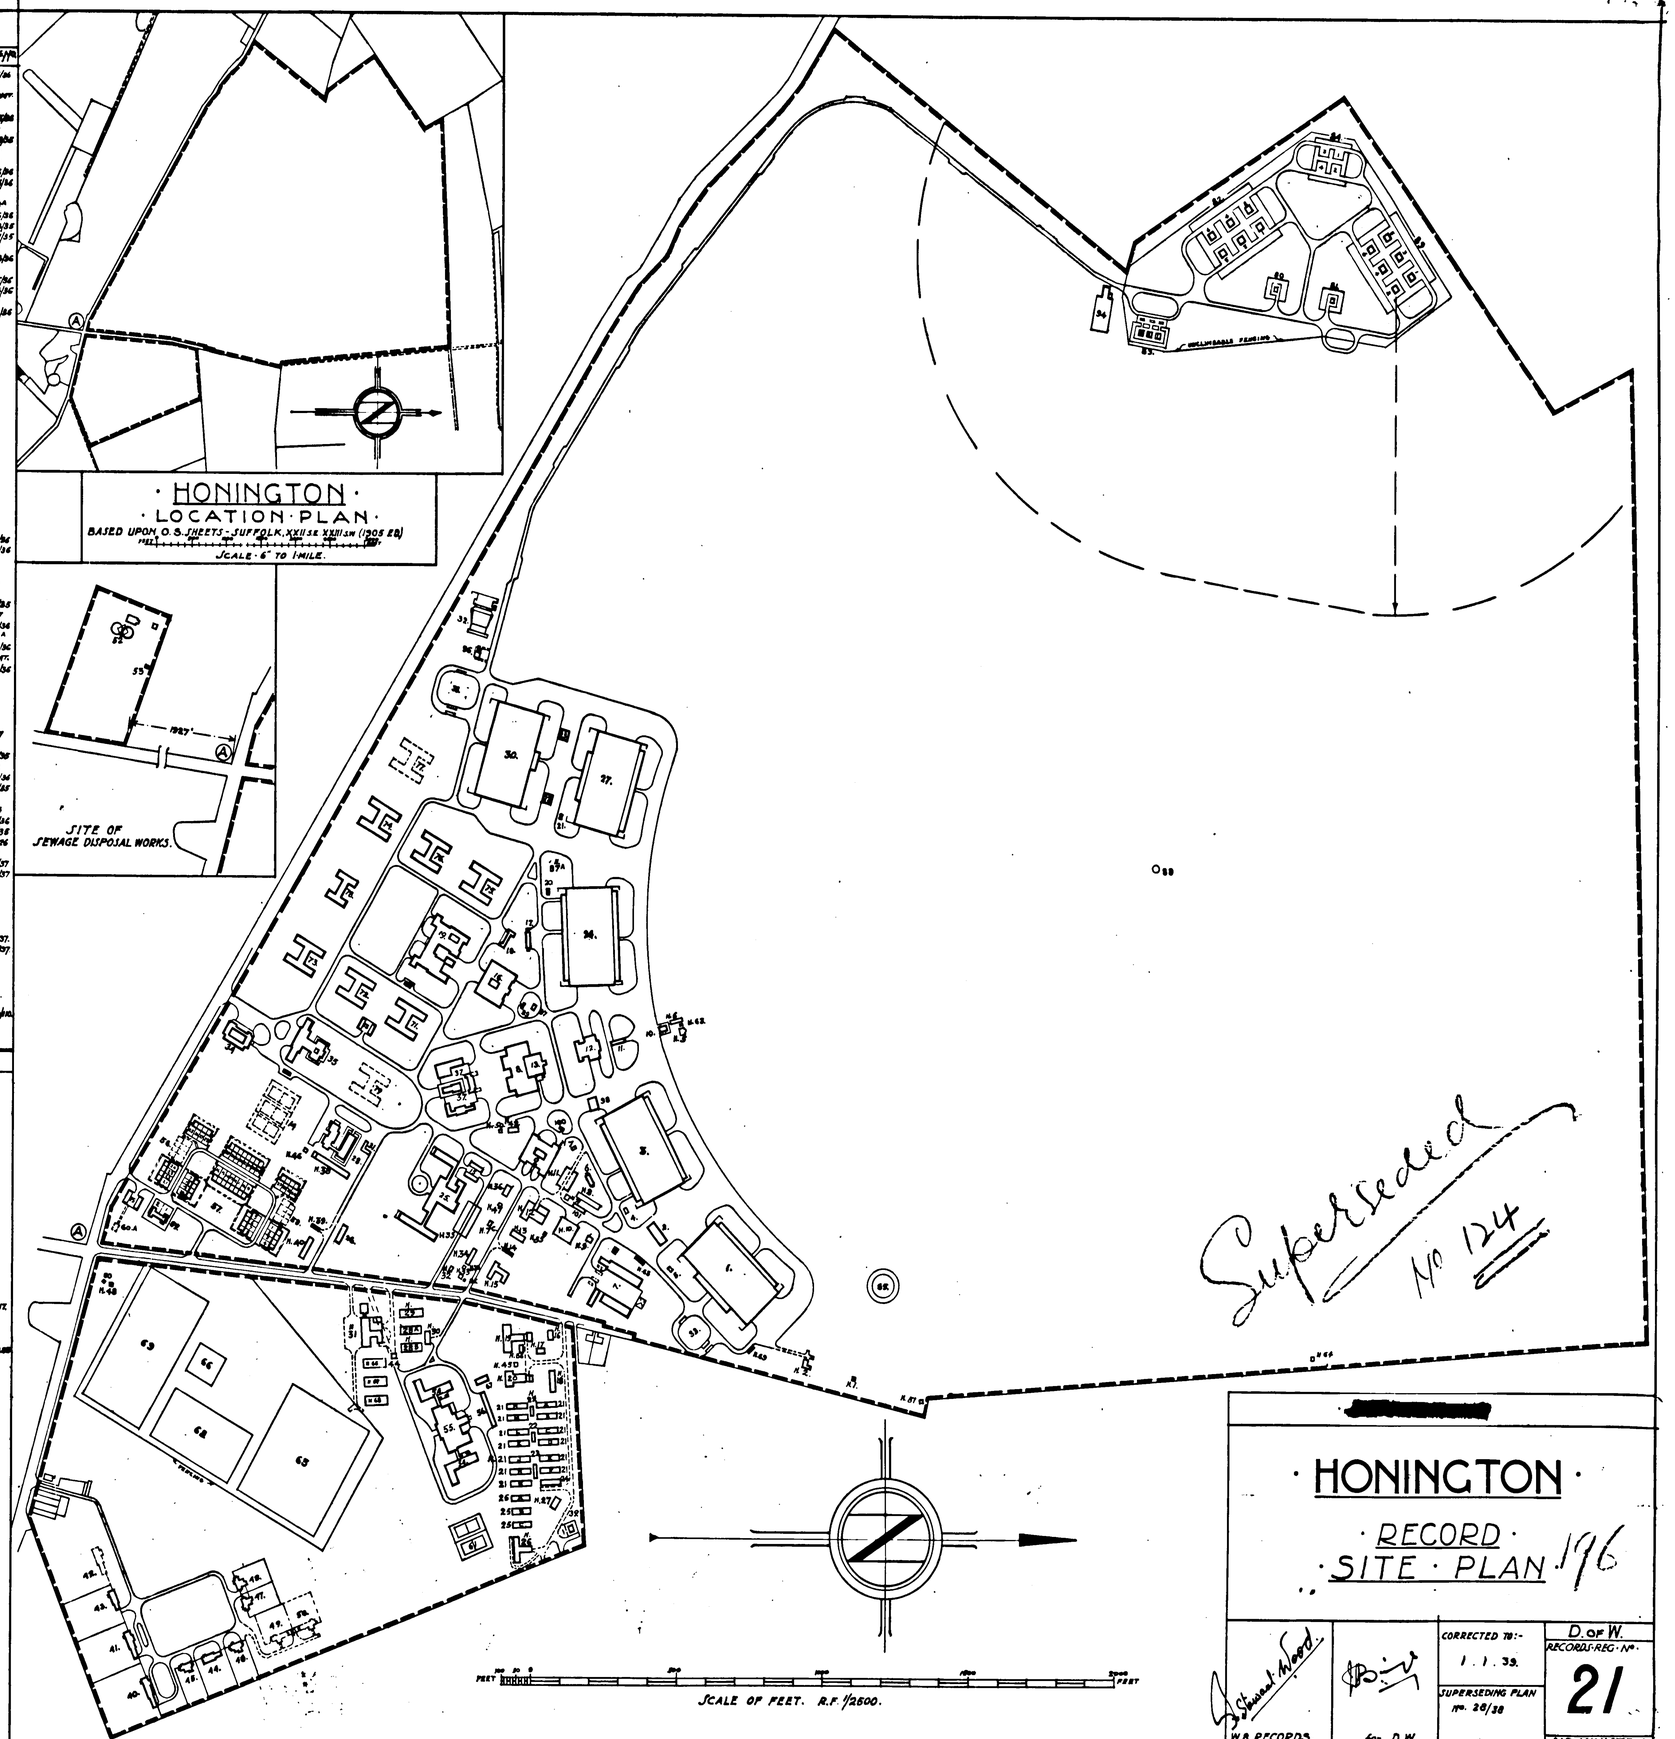

[redacted]

HONINGTON
RECORD SITE PLAN 196

W.B. RECORDS.	for D.W.	CORRECTED TO:- 1. 1. 39. SUPERSEDING PLAN No. 20/38	D. OF W. RECORDS REG. No. 21 AIR MINISTRY