RESTRICTED

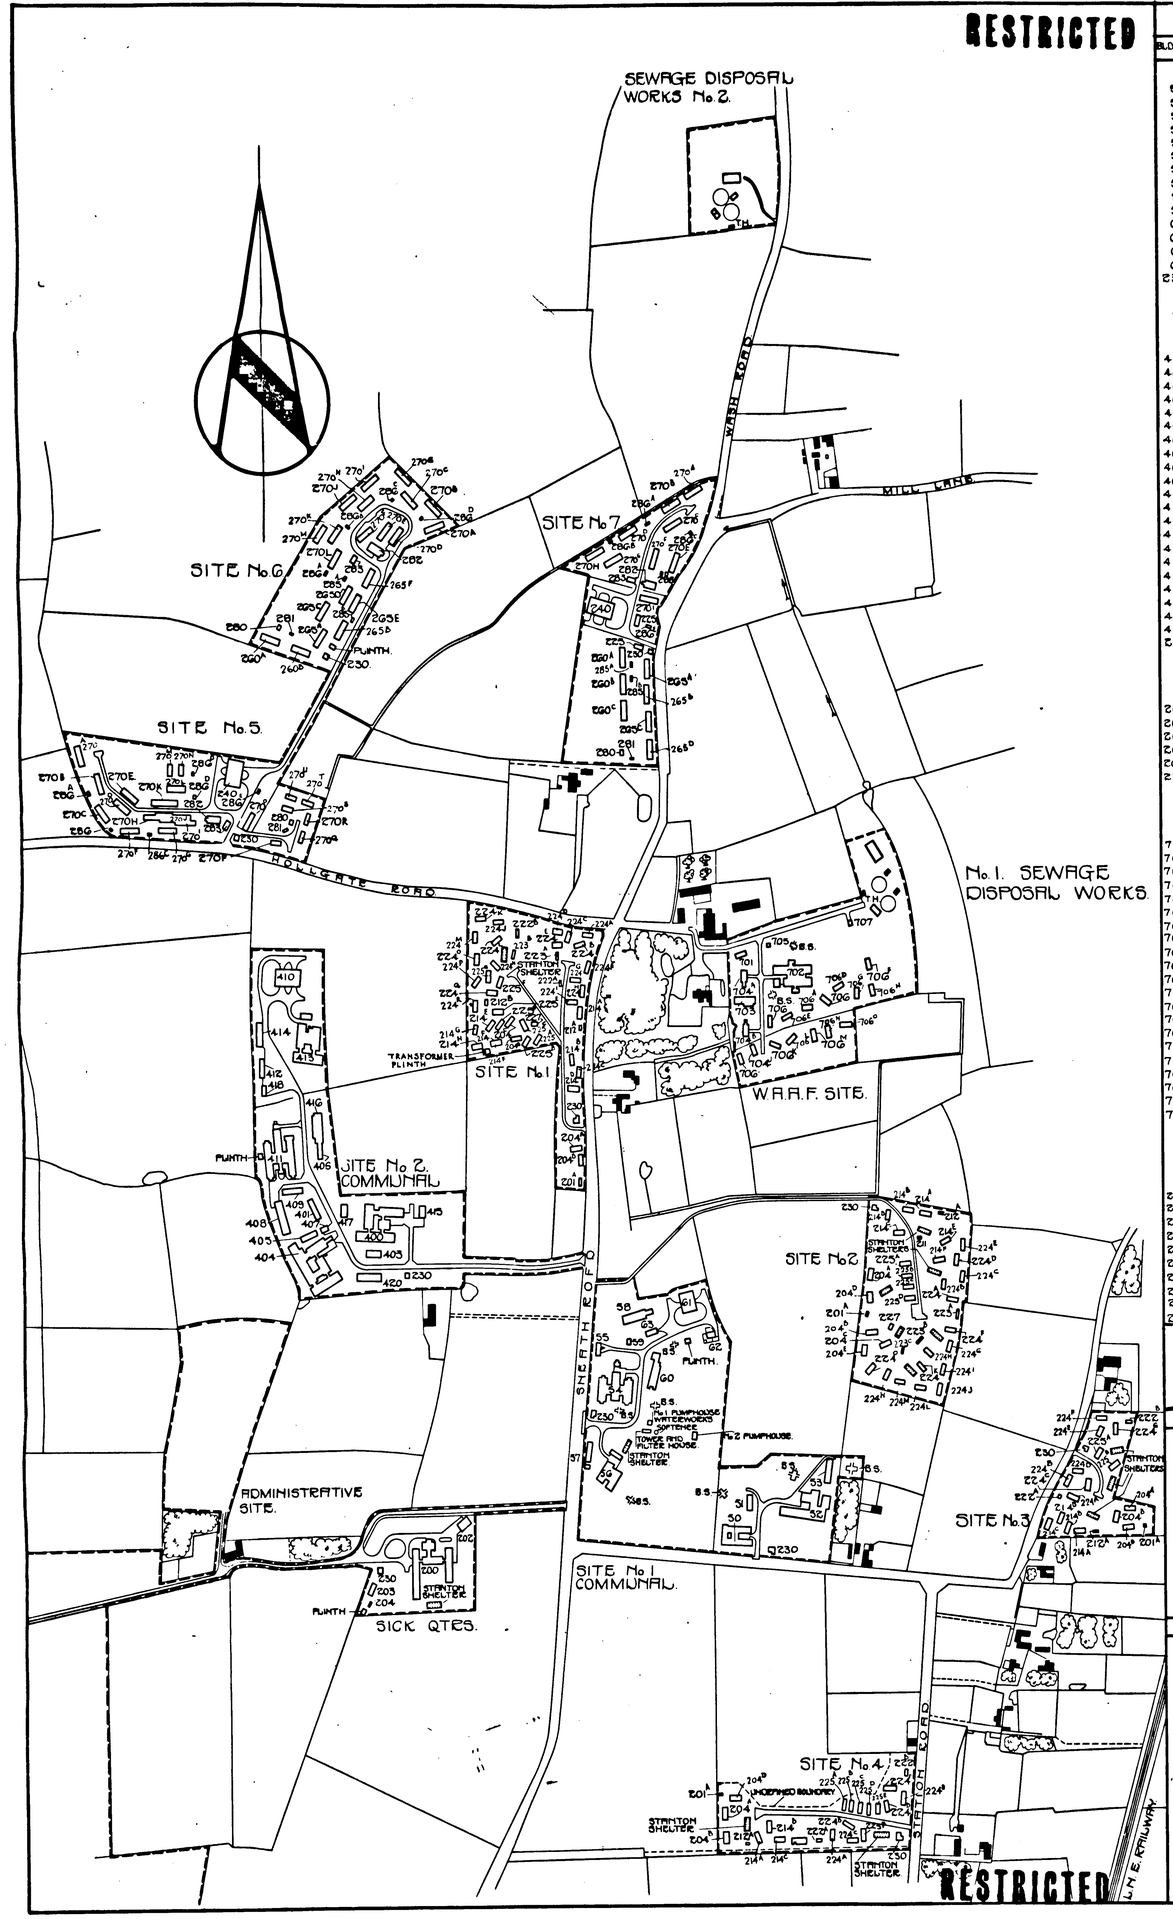

SCHEDULE OF BUILDINGS.

BLDG. No.	BUILDING.	CONSTRN	DRG. No.
	SITE 1 COMMUNAL.		
50	OFFICERS MESS.		8476/41.
51	OFFICERS BATH-HOUSE & LATRINES.		8480/41.
52	SERGEANTS MESS.		8477/41.
53	Do. SHOWERS, ABLUTIONS & LATRINES.		8480/41.
54	DINING ROOM.		8478/41.
55	RATION STORE.		Do
56	INSTITUTE.		8479/41
57	GROCERY & LOCAL PRODUCE STORE.		Do.
58	AIRMENS SHOWERS & ABLUTIONS.		8480/41.
59	Do. LATRINE.		Do.
60	GAS DECONTAMINATION CENTRE.	TYPE 'KM'	13843/40.
61	FUEL COMPOUND. 63' x 54'.		8485/41.
62	STANDBY SET HOUSE.		1039/41.
63	MEDICAL INSPECTION HUT.		3027/41.
230	PICKET POST.		8481/41.
	WATERWORKS. SOUTH OF BLDG. No. 60.		
	SITE 2 COMMUNAL.		
400	OFFICERS MESS (FOR 121)		12867/41.
401	Do. SHOWER BLOCK. (FOR 121-150)		6450/42.
402.	-		-
403	CO's QUARTERS.		9023/41.
404.	SERGEANTS MESS (FOR 300)		2612/42
405	Do. SHOWER BLOCK (FOR 301-325)		6493/42
406	CHAPEL.		15424/41.
407	BOILER HOUSE (FOR OFFICERS & SERGTS SHOWER BLOCK)	U.	6505/42.
408	A/Ms SHOWERS, ABLUTIONS & DECONTPN' BLK (FOR 501-1000)		6495/42.
409.	AIRMENS LATRINE BLOCK. (Do.)		6498/42.
410.	FUEL COMPOUND. 81' x 54'		5108/41.
411.	DINING ROOM & PROJECTOR RM. (FOR 501-1000)		5028/41.
412	RATION STORE.		9041/41.
413.	INSTITUTE.		2064/42.
414.	GROCERY & LOCAL PRODUCE STORE.		12678/41.
415	BARBERS, TAILORS & SHOEMAKERS SHOP		Do.
416	GYMNASIUM		4911/42
417	SQUASH COURTS		10589/40
418.	RATION BREAKDOWN STORE.		12588/42
419	-		-
420	EDUCATION BLOCK.		644/42.
230.	PICKET POST. (T.B. MODIFICATION)		12404/41.
	SICK QUARTERS.		
200	COMBINED R.A.F. & W.R.A.F. SICK QUARTERS.		11569/42.
201	-		-
202.	AMBULANCE GARAGE & MORTUARY		13207/42.
203	SERGEANTS & ORDERLIES QUARTERS		2563/42.
204.	ABLUTIONS, LATRINES & DRYING ROOM.		9026/41.
230	PICKET POST.	T.B. MODN	12404/41.
	W.A.A.F. SITE.		
701.	OFFICERS MESS & QUARTERS.		12730/41.
702	DINING ROOM, INSTITUTE & SERGTS. MESS.	T.B.	12602/41.
703	BATH HOUSE & DECONTAMINATION. (FOR 200)	T.B.	12861/41.
704.	ABLUTION & LATRINE. (2 No's. A & B)	TYPE 'A' T.B.	13047/41.
705	PICKET POST	H.	12404/41.
706	SERGEANTS & AIREWOMENS QUARTERS.		14420/41.
706	Do. Do. Do.		Do
706	Do. Do. Do.		Do
707.	DESTRUCTOR No. 1. SEWAGE DISPOSAL WORKS EAST OF BLDG. No. 707.		9559/41.
	SITE 1		
201	OFFICERS LATRINE.		8481/41.
204	Do QUARTERS (FOR 4)	H.	4931/41.
204	Do Do Do	H.	Do.
204	Do Do Do.	H.	Do.
204	Do Do (FOR 3+1 SERVANT)	H.	Do.
212	SERVANTS LATRINE.	H.	8481/41
212	Do Do	H.	Do
214	SERGEANTS QUARTERS. (FOR 8)	H.	Do
214	Do Do Do	H.	Do
214	Do Do Do.	H.	Do

NOTE

~~THIS IS A SECRET DRAWING. UNDER NO CIRCUMSTANCES MUST IT BE REPRODUCED. IT IS NOT TO BE SEEN BY UNAUTHORISED PERSONS. MUST BE KEPT UNDER LOCK AND KEY WHEN NOT IN USE AND ITS SAFE CUSTODY IS THE RESPONSIBILITY OF THE PERSON TO WHOM IT IS ISSUED.~~ DOWNGRADED 14/1/58

CONSTRUCTION ABBREVIATIONS.

	INDICATED	THUS	T.B.
TEMPORARY BRICK BLDGS.			
NISSEN HUTTING.	Do.	Do.	N.
HALL Do.	Do.	Do.	H.
ORLET Do.	Do.	Do.	O.
GAS DECONTAMINATION.	Do.	Do.	TYPE K.M.
DRYING ROOM.	Do.	Do.	Do. 3.
PICKET POST.	Do.	Do.	Do. 4.
SERGEANTS LATRINE	Do.	Do.	Do. 32.
AIREMENS Do.	Do.	Do.	Do. 72.
BLAST SHELTER.	Do.	Do.	B.S.
A.M. BOUNDARY	Do.	Do.	

AMENDMENTS.

SCHEDULE OF BUILDINGS.

BLDG. No.	BUILDING.	CONSTRN	DRG. No.
214	SERGEANTS QUARTERS (FOR 8)	H.	8481/41.
214	Do. Do. Do.	H.	Do
214	Do. Do. Do.	H.	Do
214	Do. Do. Do.	H.	Do
214	Do. Do. Do.	H.	Do
222	AIREMENS LATRINE.		Do.
222	Do. Do.		Do
223	Do. Do.		Do
223	Do. Do.		Do
224	AIREMENS BARRACK HUT.		4931/41.
224	Do. Do. Do.		Do
224	Do. Do. Do.		Do
224	Do. Do. Do.		Do